FLIR AX8 9 Hz

P/N: 71201-0101

Copyright

© 2023, FLIR Systems, Inc.

All rights reserved worldwide. Names and marks appearing herein are either registered trademarks or trademarks of FLIR Systems and/or its subsidiaries. All other trademarks, trade names or company names referenced herein are used for identification only and are the property of their respective owners.

Document identity

Publ. No.: 71201-0101
Commit: 94412
Language:
Modified: 2023-11-27
Formatted: 2023-11-27

Website

http://www.flir.com

Customer support

http://support.flir.com

Disclaimer

Specifications subject to change without further notice. Camera models and accessories subject to regional market considerations. License procedures may apply. Products described herein may be subject to US Export Regulations. Please refer to exportquestions@flir.com with any questions.



General description
The FLIR AX8 camera/sensor provides an affordable and accurate temperature measurement solution for anyone who needs to solve problems that need built in “smartness” such as analysis, alarm functionality, and autonomous communication using standard protocols. The FLIR AX8 also has all the necessary features and functions to build distributed single- or multi-camera solutions utilizing standard Ethernet hardware and software protocols.
The FLIR AX8 also has built-in support to connect to industrial control equipment such as PLCs, and allows the sharing of analysis and alarm results and simple control using the Ethernet/IP and Modbus TCP field bus protocols.
Key features:
• Support for the EthernetIP field bus protocol (analyze, alarm, and simple camera control). • Support for the Modbus TCP field bus protocol (analyze, alarm, and simple camera control). • Built-in analysis functionality. • Alarm functionality, as a function of analysis and more. • Built-in web server for control and set up. • MJPEG, MPEG-4, or H.264 image streaming. • PoE (Power over Ethernet). • General-purpose output. • 100 Mbps Ethernet (100 m cable). • On alarm: file sending (FTP) or e-mail (SMTP) of analysis results or images.
Typical applications:
• Electrical and mechanical condition-monitoring applications where temperature or temperature trends can be an indication of a potential risk of failure. • Simple process control applications.

Imaging and optical data	
IR resolution	80 × 60 pixels
Thermal sensitivity/NETD	< 0.10°C @ +30°C (+86°F) / 100 mK

FLIR AX8 9 Hz

P/N: 71201-0101
© 2023, FLIR Systems, Inc.
#71201-0101; r. 94412;

Imaging and optical data	
Field of view (FOV)	48° × 37°
Depth of field	0.1 m (0.33 ft.), infinity
Focal length	1.54 mm (0.061 in.)
Spatial resolution (IFOV)	11.1 mrad
F-number	1.1
Image frequency	9 Hz
Focus	Fixed

Detector data	
Detector type	Focal plane array (FPA), uncooled microbolometer
Spectral range	7.5–13 µm
Detector pitch	17 µm
Detector time constant	Typical 12 ms

Visual camera	
Built-in digital camera	640 × 480
Digital camera, FOV	Adapts to the IR lens
Sensitivity	Minimum 10 lux without illuminator

Measurement	
Object temperature range	–10 to +150°C (14 to +302°F)
Accuracy	±2°C (±3.6°F) or ±2% of reading (+10 to +100°C @ +10 to +35°C ambient)

Measurement analysis	
Spotmeter	6
Area	6 boxes with max./min./average
Automatic hot/cold detection	Max./min. temperature value and position shown within box
Measurement presets	Yes
Atmospheric transmission correction	Automatic, based on inputs for distance, atmospheric temperature and relative humidity
Optics transmission correction	Automatic, based on signals from internal sensors
Emissivity correction	Variable from 0.01 to 1.0
Reflected apparent temperature correction	Automatic, based on input of reflected temperature
External optics/windows correction	Automatic, based on input of optics/window transmission and temperature
Measurement corrections	Global object parameters

Alarm	
Alarm functions	Automatic alarms on any selected measurement function. A maximum of 5 alarms can be set.
Alarm output	Digital out, store image, file sending (FTP), email (SMTP), notification

P/N: 71201-0101
© 2023, FLIR Systems, Inc.
#71201-0101; r. 94412;

Set-up	
Color palettes	• Arctic • Gray • Iron • Lava • Rainbow • Rainbow HC
Set-up commands	Date/time, Temperature (°C/°F)
Web interface	Yes

Storage of images	
Storage media	Built-in memory for image storage
Image storage mode	IR, visual, MSX
File formats	JPEG + FFF

Image streaming	
Image streaming formats	• Motion JPEG stream MJPEG Baseline Process Encoder Baseline ISO/IEC 10918-1 JPEG compliance • MPEG stream Stream format MPEG-4 ISO/IEC 14496-2 Simple Profile level 2 • H.264 stream Stream format H.264 Baseline Profile level 2.0
Image streaming resolution	640 × 480
Image modes	• Thermal • Visual • MSX
Automatic image adjustment	Continuous
Multi Spectral Dynamic Imaging (MSX)	IR image with enhanced detail presentation

Ethernet	
Ethernet	Control, result and image
Ethernet, type	100 Mbps
Ethernet, standard	IEEE 802.3
Ethernet, connector type	M12 8-pin X-coded
Ethernet, communication	TCP/IP socket-based FLIR proprietary
Ethernet, video streaming	Yes
Ethernet, power	Power over Ethernet, PoE IEEE 802.3af class 2.
Ethernet, protocols	Ethernet/IP, Modbus TCP, TCP, UDP, SNTP, RTSP, RTP, HTTP, ICMP, IGMP, sftp, SMTP, DHCP, MDNS (Bonjour)

Digital input/output	
Digital input, purpose	NUC, NUC disable, Alarm
Digital input	1 opto-isolated, 10–25 VDC
Digital output, purpose	As function of alarm, output to ext. device (programmatically set)

P/N: 71201-0101
© 2023, FLIR Systems, Inc.
#71201-0101; r. 94412;

Digital input/output	
Digital output	1 opto-isolated, 10–25 VDC, max. 100 mA
Digital I/O, isolation voltage	500 VRMS
Digital I/O, supply voltage	10-25 VDC, max. 200 mA
Digital I/O, connector type	M12 8-pin A-coded (shared with ext. power)

Power system	
External power operation	12/24 VDC, 2 W continuously/ 4.7 W absolute max
External power, connector type	M12 8-pin A-coded (Shared with digital I/O)
Voltage	Allowed range 10.8–30 VDC
Power supply rating	Class 2 / LPS

Environmental data	
Operating temperature range	–10°C to +50°C (+14°F to +122°F)
Storage temperature range	–40°C to +70°C (–40°F to +158°F) according to IEC 68-2-1 and IEC 68-2-2
Humidity (operating and storage)	IEC 60068-2-30/24 h 95% relative humidity +25° C to +40°C (+77°F to +104°F)/ 2 cycles
EMC	• EN 61000-6-2:2001 (Immunity) • EN 61000-6-3:2001 (Emission) • FCC 47 CFR Part 15 Class B (Emission)
Encapsulation	IP 67 (IEC 60529)
Bump	25 g (IEC 60068-2-29)
Vibration	2 g (IEC 60068-2-6)
Declaration of conformity	See: https://support.flir.com/resources/DoC

Physical data	
Weight	0.125 kg (0.28 lb.)
Camera size (L × W × H)	• 54 × 25 × 79 mm (2.1 × 1 × 3.1 in.) without connectors • 54 × 25 × 95 mm (2.1 × 1 × 3.7 in.) with connectors
Base mounting	4× mounting hole depth max 4.8 mm for screw type Delta PT 22 (ø2.2 mm)
Housing material	PA6 with 30% GF (glass fiber reinforced)


Shipping information	
Packaging, type	Cardboard box
List of contents	• Infrared camera with lens • Cardboard box • Printed documentation
Packaging, weight	0.48 kg (1.06 lb.)
Packaging, size	210 × 142 × 70 mm (8.27 × 5.59 × 2.76 in.)
EAN-13	4743254001725
UPC-12	845188009373
Country of origin	Estonia

P/N: 71201-0101
© 2023, FLIR Systems, Inc.
#71201-0101; r. 94412;

Supplies & accessories:

- T131367; FLIR Bridge
- T131369; FLIR Bridge Pro
- T130086; I/O module MIO-AX8-1
- T130087; I/O module MIO-AX8-7
- T199713; ThermoVision CM Panel, max. 4 cameras
- T199712; ThermoVision CM Panel, max. 9 cameras
- T130169; Thermovision CM, max. 4 cameras
- T130170; Thermovision CM, max. 9 cameras
- T129259ACC; Cable M12 to pigtail, 10 m
- T129258ACC; Cable M12 to pigtail, 5 m
- T129886ACC; Cable M12, FLIR X-Coded to standard X-Coded
- T128391ACC; Cable, M12 to pigtail
- T198821; Cooling bracket
- T129257ACC; Ethernet cable M12 to RJ45, 10 m
- T128390ACC; Ethernet cable M12 to RJ45, 2 m
- T129256ACC; Ethernet cable M12 to RJ45, 5 m
- 71200-0002; FLIR AX8 accessory starter kit
- T199163; Front mounting plate kit (incl. cooling bracket)
- T199342; One-ball joint mounting bracket kit
- T199343; PoE injector, 12/24 V
- T128775ACC; Rear mounting plate kit
- T199341; Two-ball joint mounting bracket kit

This document must not be communicated or copied completely or in part, without our permission. Any infringement will lead to legal proceedings.
FLIR SYSTEMS AB

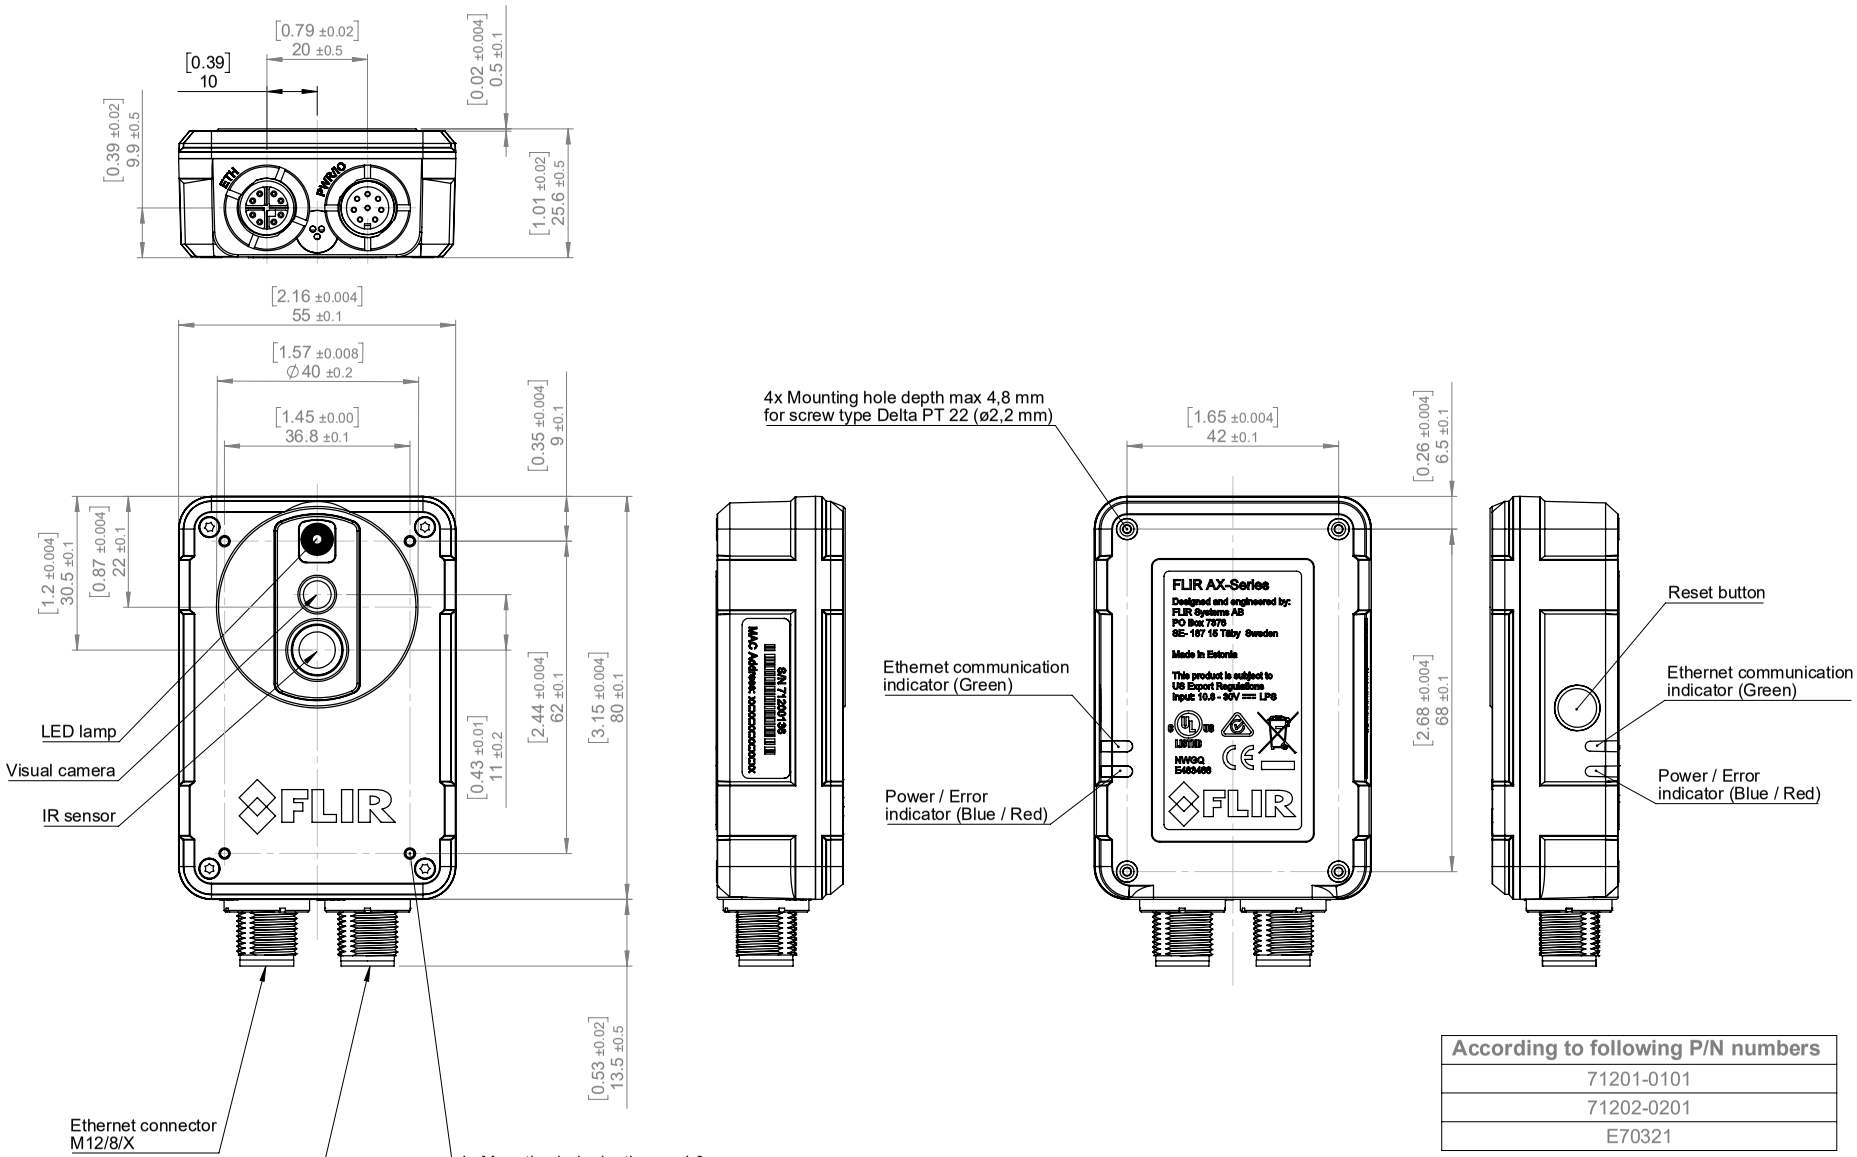


According to following P/N numbers
71201-0101
71202-0201
E70321

Konstr/Drawn: P. MARCUS	Datum/Date: 2014-08-27	Kontr/Check: JOHE	Material: -	FLIR
Ändrad av/Modified by: Å. ZETTERLUND	Ändrad/Modified: 2019-03-04	Ytjämnhet/Roughness: Ra µm	Ytbehandling/Surface treatment	
Där ej annat anges/Unless otherwise stated Gen tol ISO 2768-mK Utdrag ur/Excerpt from ISO 2768-m 0,5-6 ±0,1 Hålkälsradier (6)-30 ±0,2 Fillet radii (30)-120 ±0,3 (120)-400 ±0,5 Kanter brutna (400)-1000 ±0,8 Edges broken	Benämning/Denomination: Basic dimensions AX-series			Skala/Scale 1:1 · Blad/Sheet 1(1) · ArtNo. · Size A3 · Ritn nr/Drawing No T128360 · Rev D


Denna handling får ej delges annan, kopieras i sin helhet eller delar utan vårt medgivande och innehållet får ej obehörigen visas med stöd av gällande lag.
FLIR SYSTEMS AB

This document must not be communicated or copied completely or in part, without our permission. Any infringement will lead to legal proceedings.
FLIR SYSTEMS AB


Machined from extruded or machined profile

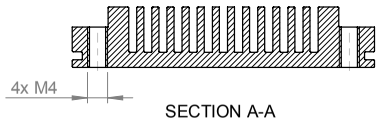



SECTION A-A

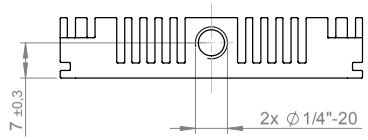


Profile Extruded or machined

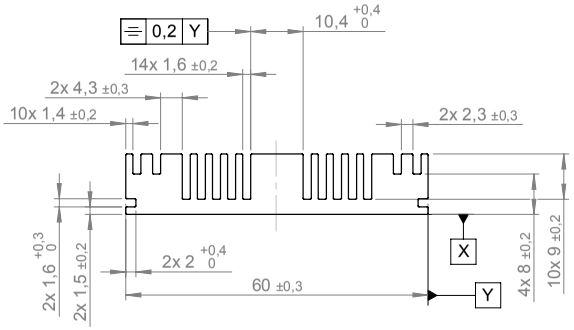

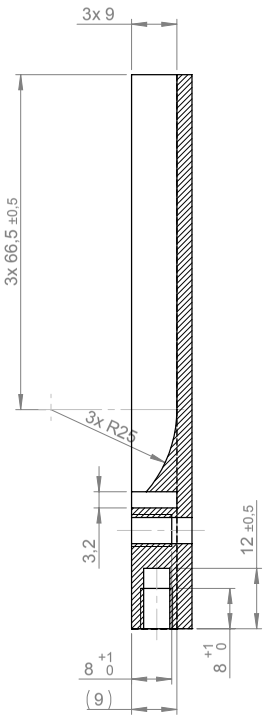


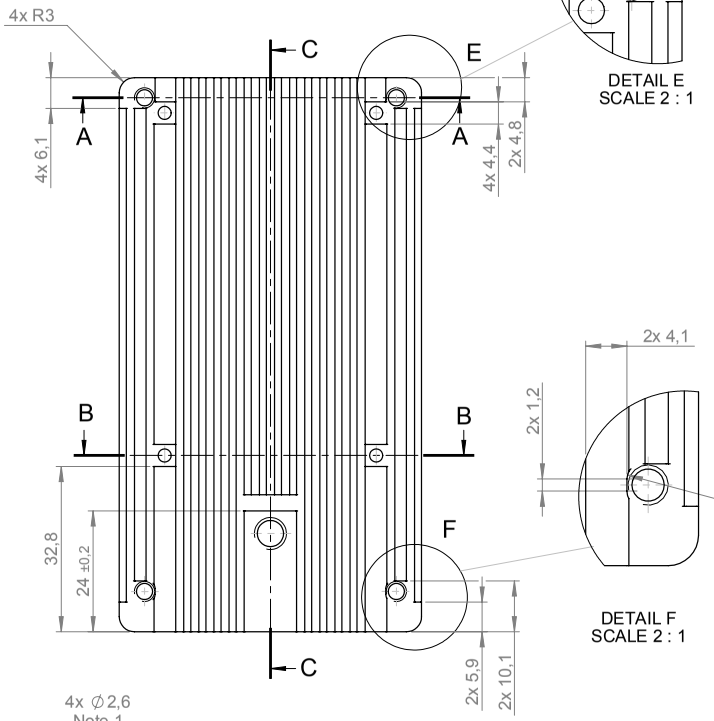


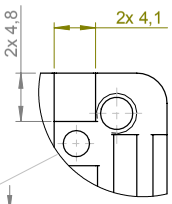


DETAIL E
SCALE 2 : 1

DETAIL F
SCALE 2 : 1

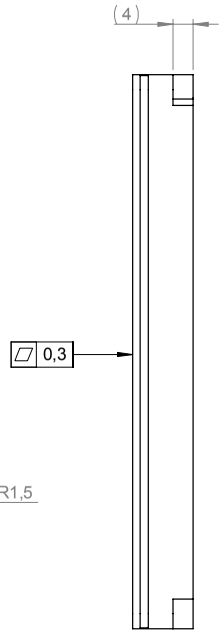

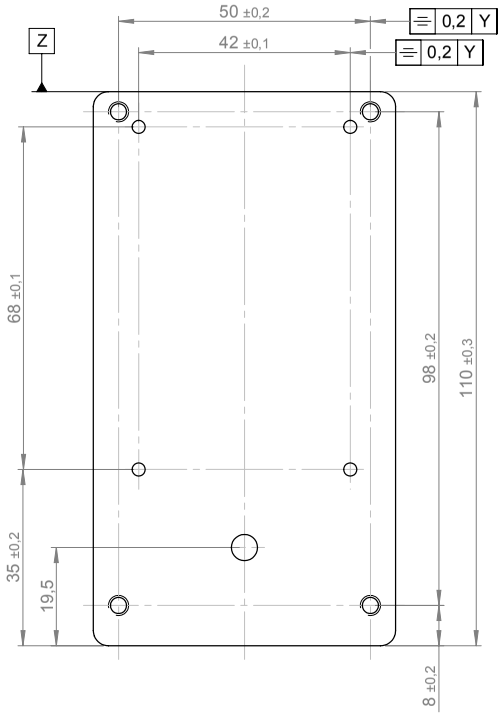

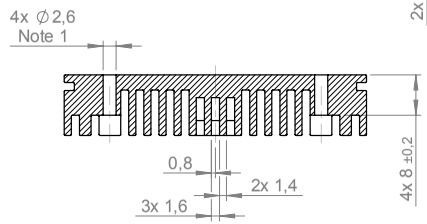

SECTION B-B

SECTION C-C

Note 1
4x ø2,6 used to hold the part during surface treatment.

Note 2
Appearance according to FLIR Appearance standard 403093-B Class C, grade 2.

Additional geometry is taken from 3D-file: T128394 A

Konstr/Drawn: P. MARCUS	Datum/Date: 2014-09-18	Kontr/Check: JAMA	Material: EN AW-6262 R	
Ändrad av/Modified by: P. MARCUS	Ändrad/Modified: 2015-03-10	Ytjämnhet/Roughness: Ra 3.2 µm	Ytbehandling/Surface treatment: Anodized colorless matt	

Där ej annat anges/Unless otherwise stated
Gen tol ISO 2768-mK
Utdrag ur/Excerpt from ISO 2768-m


0,5-6	±0,1	Hålkälsradier	0.1-0.3
(6)-30	±0,2	Fillet radii	
(30)-120	±0,3		
(120)-400	±0,5	Kanter brutna	0.1-0.3
(400)-1000	±0,8	Edges broken	


Benämning/Denomination: Bracket cooling

Skala/Scale 1:1 | Blad/Sheet 1(1)
ArtNo.
Size A3
Ritn nr/Drawing No T128394 | Rev A

Denna handling får ej delges annan, kopieras i sin helhet eller delar utan vårt medgivande och innehållet får ej obehörigen visas med stöd av gällande lag.
FLIR SYSTEMS AB

This document must not be communicated or copied completely or in part, without our permission. Any infringement will lead to legal proceedings.
FLIR SYSTEMS AB

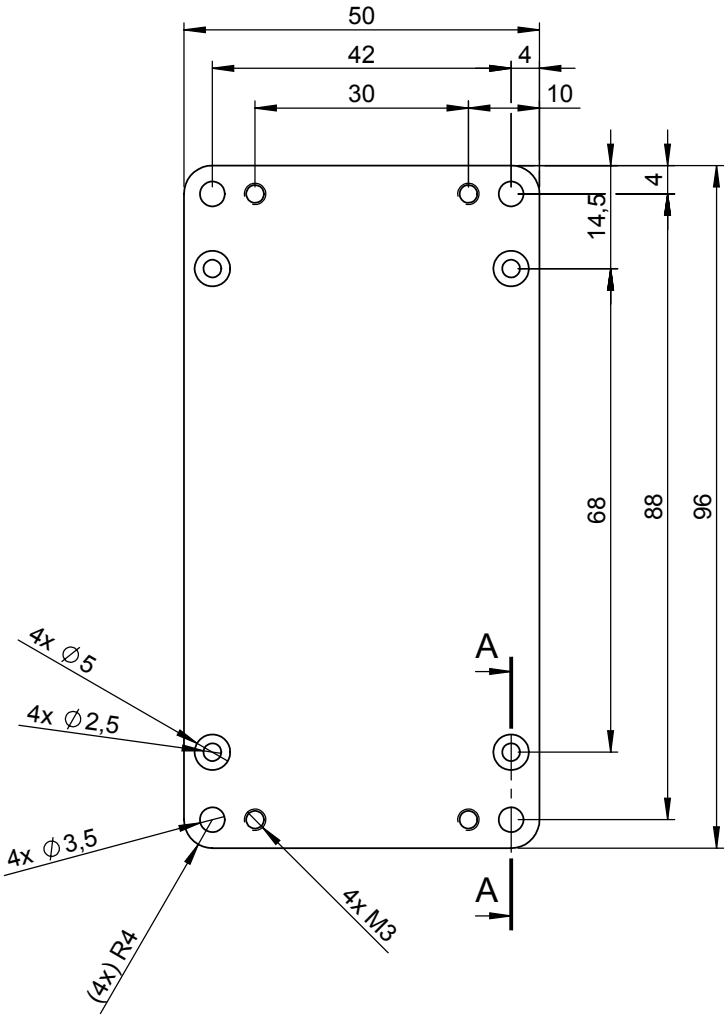

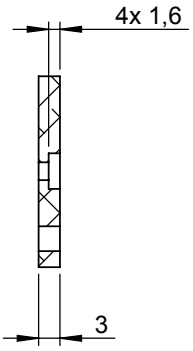

SECTION A-A

-

Konstr/Drawn J. MÄKINEN	Datum/Date 2015-03-06	Kontr/Check HAOS	Material EN AW-5052 or EN AW-5754	FLIR
Ändrad av/Modified by J. MÄKINEN	Ändrad/Modified 2015-05-21	Ytjämnhet/Roughness Ra µm	Ytbehandling/Surface treatment	

Där ej annat anges/Unless otherwise stated
Gen tol ISO 2768-mK
Utdrag ur/Excerpt from ISO 2768-m

0,5-6	±0,1	Hålkälsradier
(6)-30	±0,2	Fillet radii
(30)-120	±0,3	
(120)-400	±0,5	Kanter brutna
(400)-1000	±0,8	Edges broken


Benämning/Denomination


Plate mounting rear

Skala/Scale 1:1		Blad/Sheet 1(1)
Art.No.		Size A4
Ritn nr/Drawing No T128775		Rev A

Denna handling får ej delges annan, kopieras i sin helhet eller delar utan vårt medgivande. Överträdelse härav beivras med stöd av gällande lag.
FLIR SYSTEMS AB

This document must not be communicated or copied completely or in part, without our permission. Any infringement will lead to legal proceedings.
FLIR SYSTEMS AB

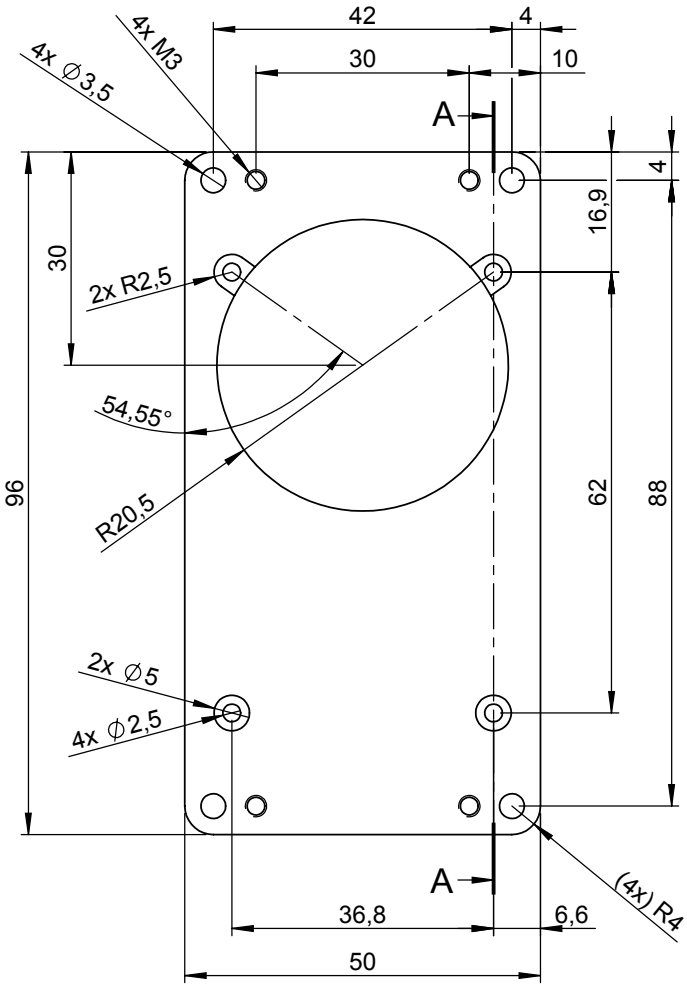

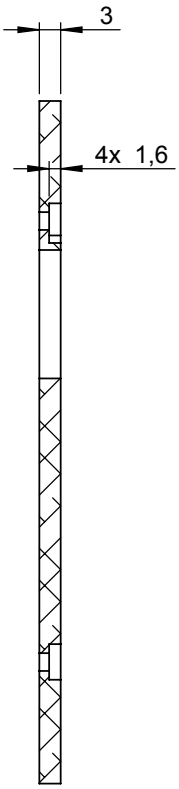

SECTION A-A

-

Konstr/Drawn	Datum/Date	Kontr/Check	Material
J. MÄKINEN	2015-03-06	HAOS	EN AW-5052 or EN AW-5754
Ändrad av/Modified by	**Ändrad/Modified**	**Ytjämnhet/Roughness**	**Ytbehandling/Surface treatment**
J. MÄKINEN	2015-05-21	Ra µm	

Där ej annat anges/Unless otherwise stated
Gen tol ISO 2768-mK
Utdrag ur/Excerpt from ISO 2768-m

0,5-6	±0,1	Hålkälsradier
(6)-30	±0,2	Fillet radii
(30)-120	±0,3	
(120)-400	±0,5	Kanter brutna
(400)-1000	±0,8	Edges broken

Benämning/Denomination

Plate mounting front


Skala/Scale	Blad/Sheet
1:1	1(1)
Art.No.	**Size**
	A4
Ritn nr/Drawing No	**Rev**
T128774	A

Denna handling får ej delges annan, kopieras i sin helhet eller delar utan vårt medgivande. Överträdelse härav beivras med stöd av gällande lag.
FLIR SYSTEMS AB


RoHS E

IP67

REV.	DESCRIPTION	DATE
A	ISSUE	Dec/23/2013
B	Modify the wire diagram.	Dec/25/2013
C	Modify M12 Pin Assignment.	Dec/25/2013
D	Modify cable length.	Dec/25/2013
D1	Correct key direction.	Jan/22/2014
E	Add note.	Mar/30/2014
F	Modify P/N.	Sep/25/2014
G	Modify connector to shielding type.	Nov/12/2014
G1	Change ring nut to shielding type.	Nov/25/2014

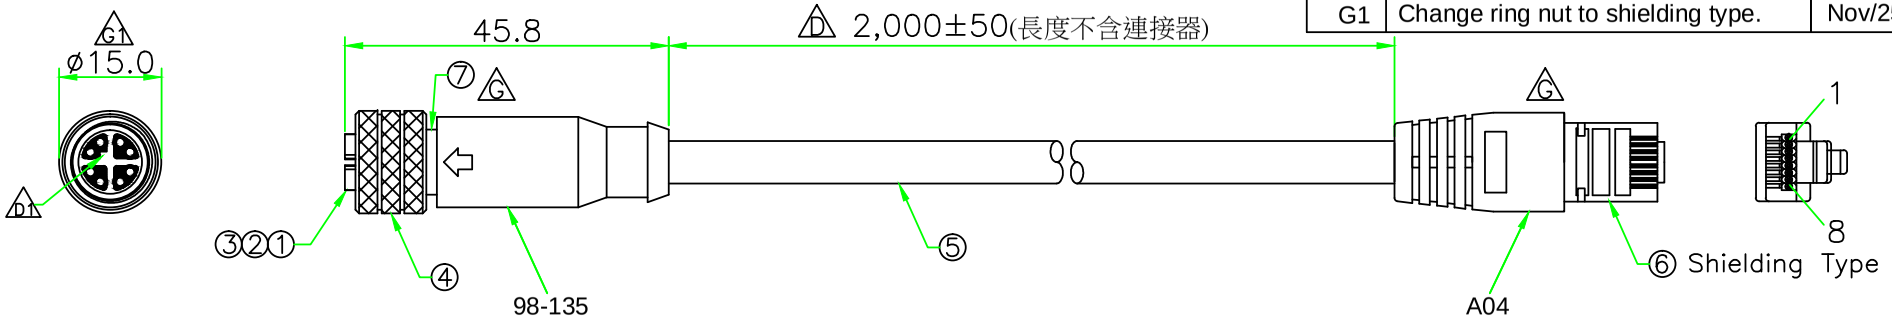

C

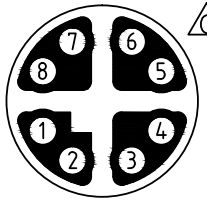


Pin Assignment
Front View
(前視圖)

B Wiring Diagram

M12			RJ45
1	Orange/White	(橙/白)	1
2	Orange	(橙)	2
3	Green/White	(綠/白)	3
4	Green	(綠)	6
5	Blue	(藍)	7
6	Blue/White	(藍/白)	8
7	Brown/White	(棕/白)	5
8	Brown	(棕)	4

SHILED —— DRAIN WIRE —— SHIELD

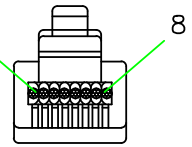

Pin Assignment
Front View
(前視圖)

No.	PART NAME	DESCRIPTION	COLOR	Q'TY	REMARKS
7	SHIELD	Brass, Nickel Plated.		1	
6	RJ45 PLUG	RJ45 8P8C PLUG (shielding type).		1	
5	CABLE	CAT5E FTP 24AWG x 4 PAIR + AL/MY + Drain wire.	BLACK	1	WAC2B0026
4	RING NUT	Brass, Nickel Plated.		1	M12S-RN-D985
3	O-RING	Viton.	BLACK	1	M12-O-VK
2	CONTACT	Brass , Female pin ,6 u" Gold plated .		8	AASPF-1008-0.8
1	CONNECTOR	M12 X-coding Female connector insert. Nylon+GF.	BLACK	1	M12X-08F

Customer: FLIR

UNIT: mm

SCALE 1:1

UNLESS OTHERWISE SPECIPED TOLERANCES:
X ± 0.25 XX ± 0.1
XXX ± 0.05 ANGLE ± 1°X

REV. G1

SHEET 1/1

TITLE: M12 X-Coding Female Molded Cable Ass'y

P/N: K129351004

DWG.NO: T128390 F

DR. Stanley


CH. ERIC


AP.

RoHS △C

IP67

REV.	DESCRIPTION	DATE
A	ISSUE	Dec/23/2013
B	Modify cable length.	Dec/25/2013
C	Add note.	Mar/20/2014
D	Modify P/N.	Sep/25/2014
E	Modify connector to shielding type.	Nov/12/2014
E1	Change ring nut to shielding type.	Nov/25/2014

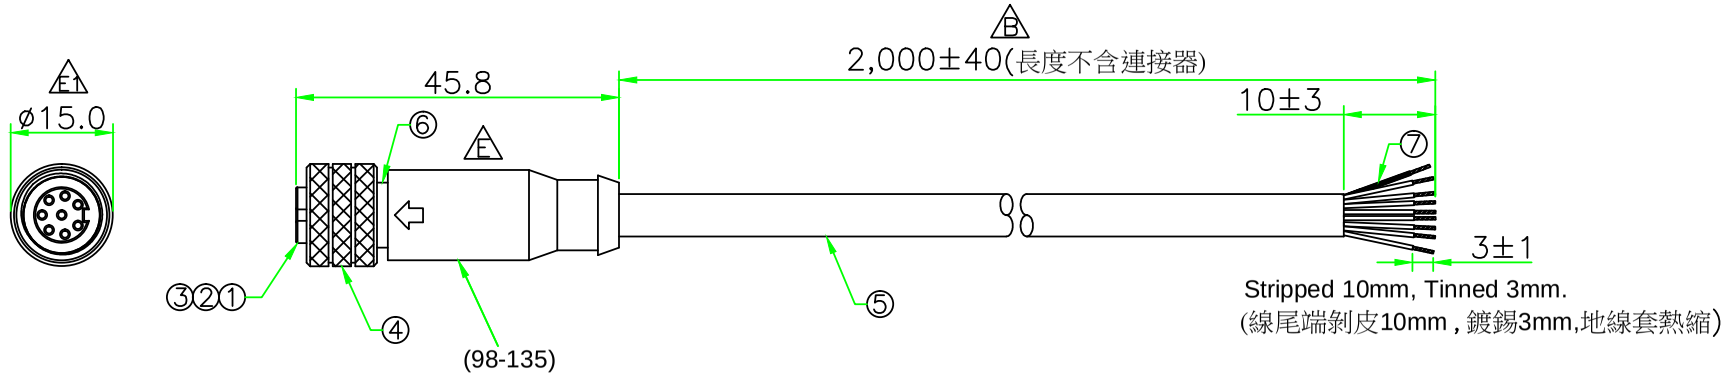

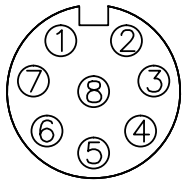

Pin Assignment
Front View
(前視圖)

Wiring Diagram

1	Orange/White	(橙/白)
2	Orange	(橙)
3	Green/White	(綠/白)
4	Green	(綠)
5	Blue	(藍)
6	Blue/White	(藍/白)
7	Brown/White	(棕/白)
8	Brown	(棕)

Shield—drain wire—Shield 地線

No.	PART NAME	DESCRIPTION	COLOR	Q'TY	REMARKS
7	TUBE	Heat shrink tube.	BLACK	1	
6	SHIELD	Brass, Nickel Plated. △E		1	
5	CABLE	CAT5E FTP 24AWG x 4 PAIR + AL/MY + Drain wire.	BLACK	1	WAC2B0026
4	RING NUT	Brass, Nickel Plated.		1	M12S-RN-D985
3	O-RING	Viton.	BLACK	1	M12-O-VK
2	CONTACT	Brass , Female pin ,6 u" Gold plated .		8	AASPF-1008-0.8
1	CONNECTOR	M12 A-coding Female connector insert. Nylon+GF.	BLACK	1	M12A-08F

Customer: FLIR

UNIT: mm

SCALE 1:1

UNLESS OTHERWISE SPECIPED TOLERANCES:
x ± 0.25 xx ± 0.1
xxx ± 0.05 ANGLE ± 1°X

REV. E1

SHEET 1/1

TITLE: M12 A-Coding 8P Female Molded Cable Ass'y

P/N: K129351003


DWG.NO: T128391 △D

DR. Stanley


CH. ERIC

AP.

This document must not be communicated or copied completely or in part, without our permission. Any infringement will lead to legal proceedings.
FLIR SYSTEMS AB

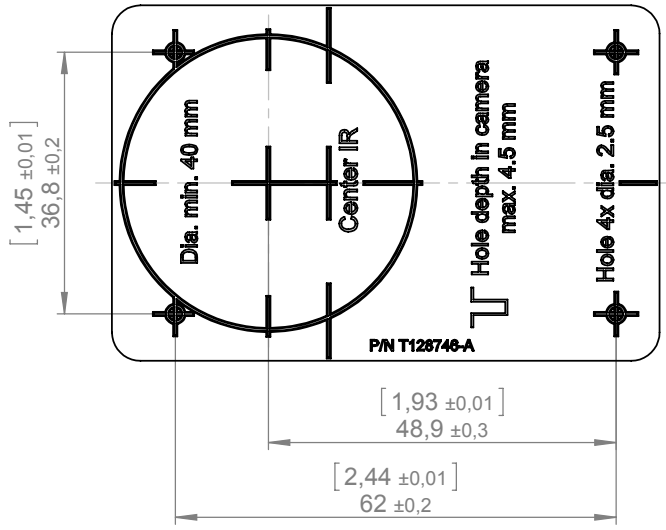

Scale 1:1

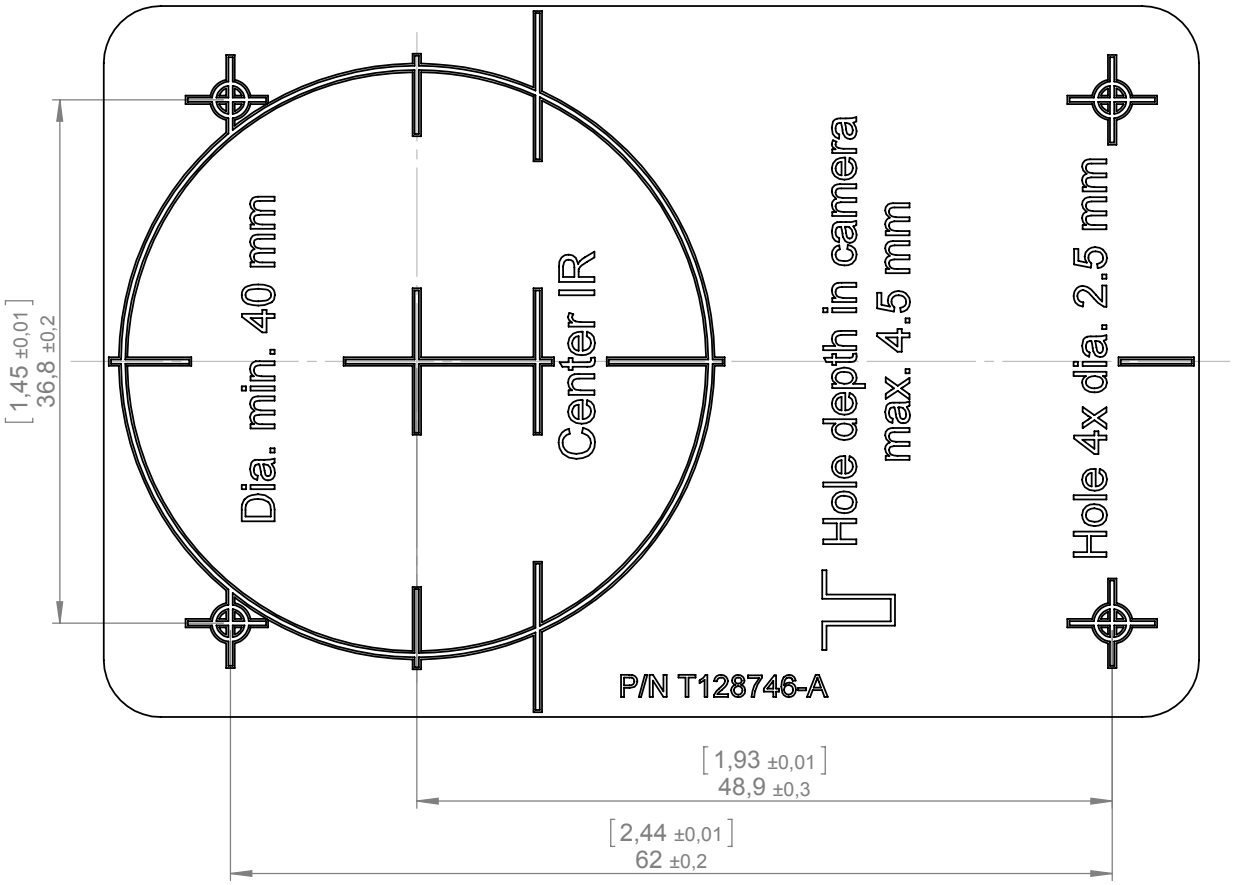

Scale 2:1

Konstr/Drawn	Datum/Date	Kontr/Check	Material
P. MARCUS	2014-10-06	JAMA	Note 1
Ändrad av/Modified by	Ändrad/Modified	Ytjämnhet/Roughness	Ytbehandling/Surface treatment
P. MARCUS	2015-03-04	Ra µm	

Där ej annat anges/Unless otherwise stated
Gen tol ISO 2768-mK
Utdrag ur/Excerpt from ISO 2768-m

0,5-6	±0,1	Hålkälsradier
(6)-30	±0,2	Fillet radii
(30)-120	±0,3	
(120)-400	±0,5	Kanter brutna
(400)-1000	±0,8	Edges broken


Benämning/Denomination

Drilling template front


Skala/Scale	Blad/Sheet
2:1	2(2)
Art.No.	Size
	A4
Ritn nr/Drawing No	Rev
T128746	A

Denna handling får ej delges annan, kopieras i sin helhet eller delar utan vårt medgivande. Överträdelse härav beivras med stöd av gällande lag.
FLIR SYSTEMS AB

This document must not be communicated or copied completely or in part, without our permission. Any infringement will lead to legal proceedings.
FLIR SYSTEMS AB

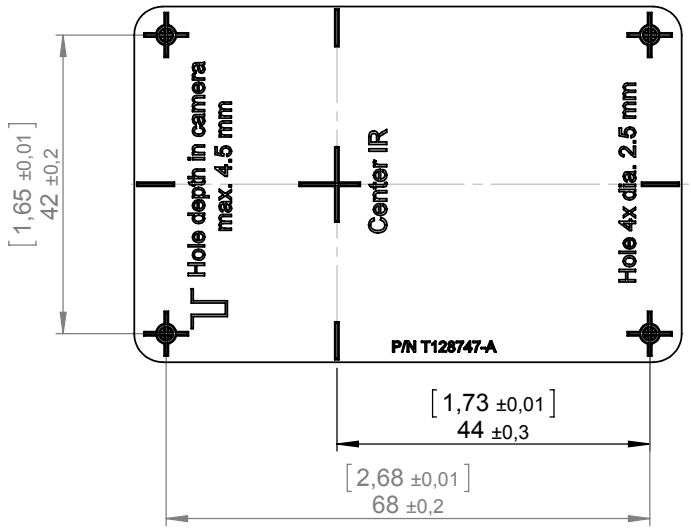

Scale 1:1

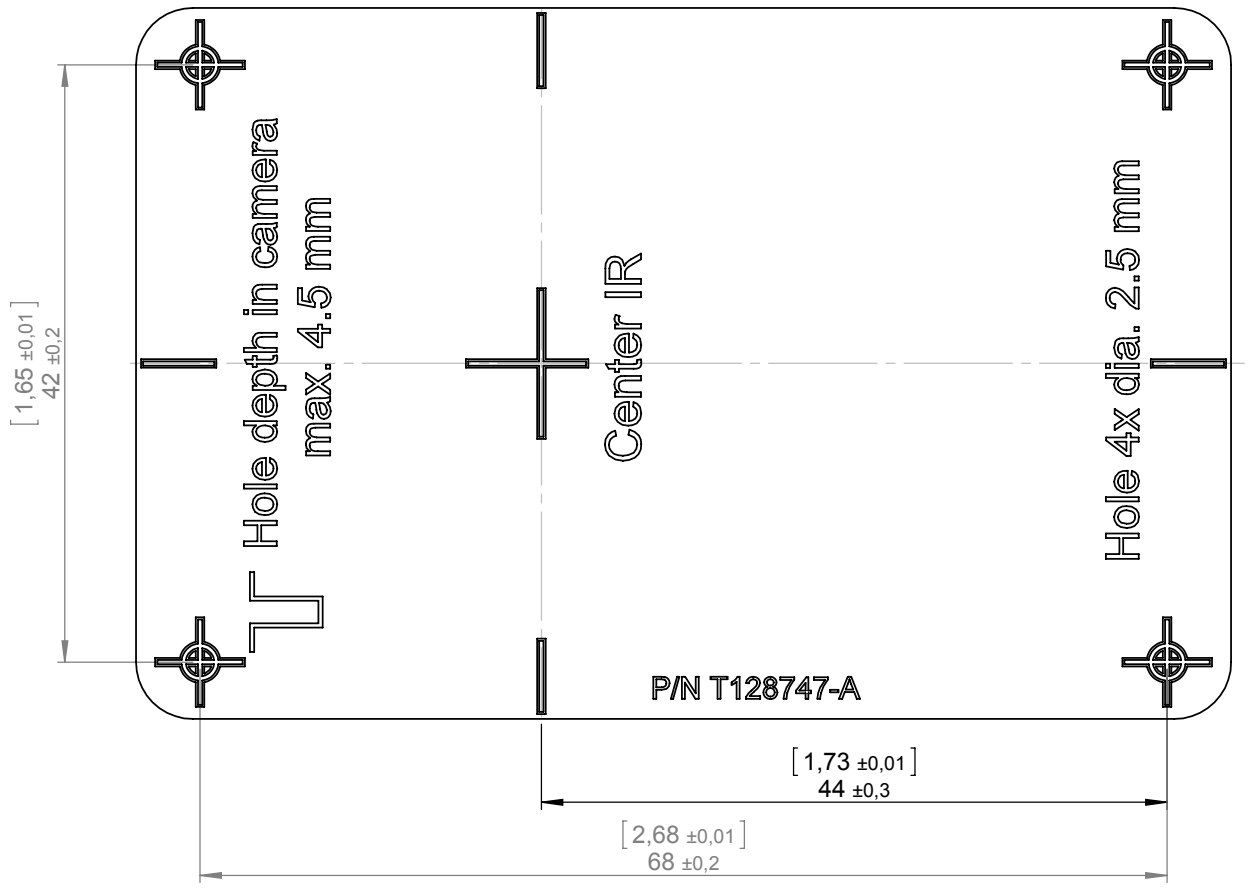

Scale 2:1

Konstr/Drawn P. MARCUS	Datum/Date 2014-10-06	Kontr/Check JAMA	Material Note 1	FLIR
Ändrad av/Modified by P. MARCUS	Ändrad/Modified 2015-03-04	Ytjämnhet/Roughness Ra µm	Ytbehandling/Surface treatment	

Där ej annat anges/Unless otherwise stated
Gen tol ISO 2768-mK
Utdrag ur/Excerpt from ISO 2768-m

0,5-6	±0,1	Hålkälsradier
(6)-30	±0,2	Fillet radii
(30)-120	±0,3	
(120)-400	±0,5	Kanter brutna
(400)-1000	±0,8	Edges broken

Benämning/Denomination

Drilling template rear

Skala/Scale 2:1		Blad/Sheet 2(2)
Art.No.		Size A4
Ritn nr/Drawing No T128747		Rev A

Denna handling får ej delges annan, kopieras i sin helhet eller delar utan vårt medgivande. Överträdelse härav beivras med stöd av gällande lag.
FLIR SYSTEMS AB

Digital I/O connection diagrams FLIR AX8

